

MONUMENT RECORD
State of Indiana - County of Monroe

Section: 24


Township: 10 North

Range: 2 West

Corner ID: Be Bl W-15



Monument Description & Remarks: Found 5/8" capped rebar at center of section; set by Mike Mundy, R.L.S. No. 880014 (see reference below). Wood stake marked "(549)" found near rebar.

References on file in the County Surveyor's Office: Survey by Mike Mundy, dated July 3, 1998, for Dennis E. Fleener.

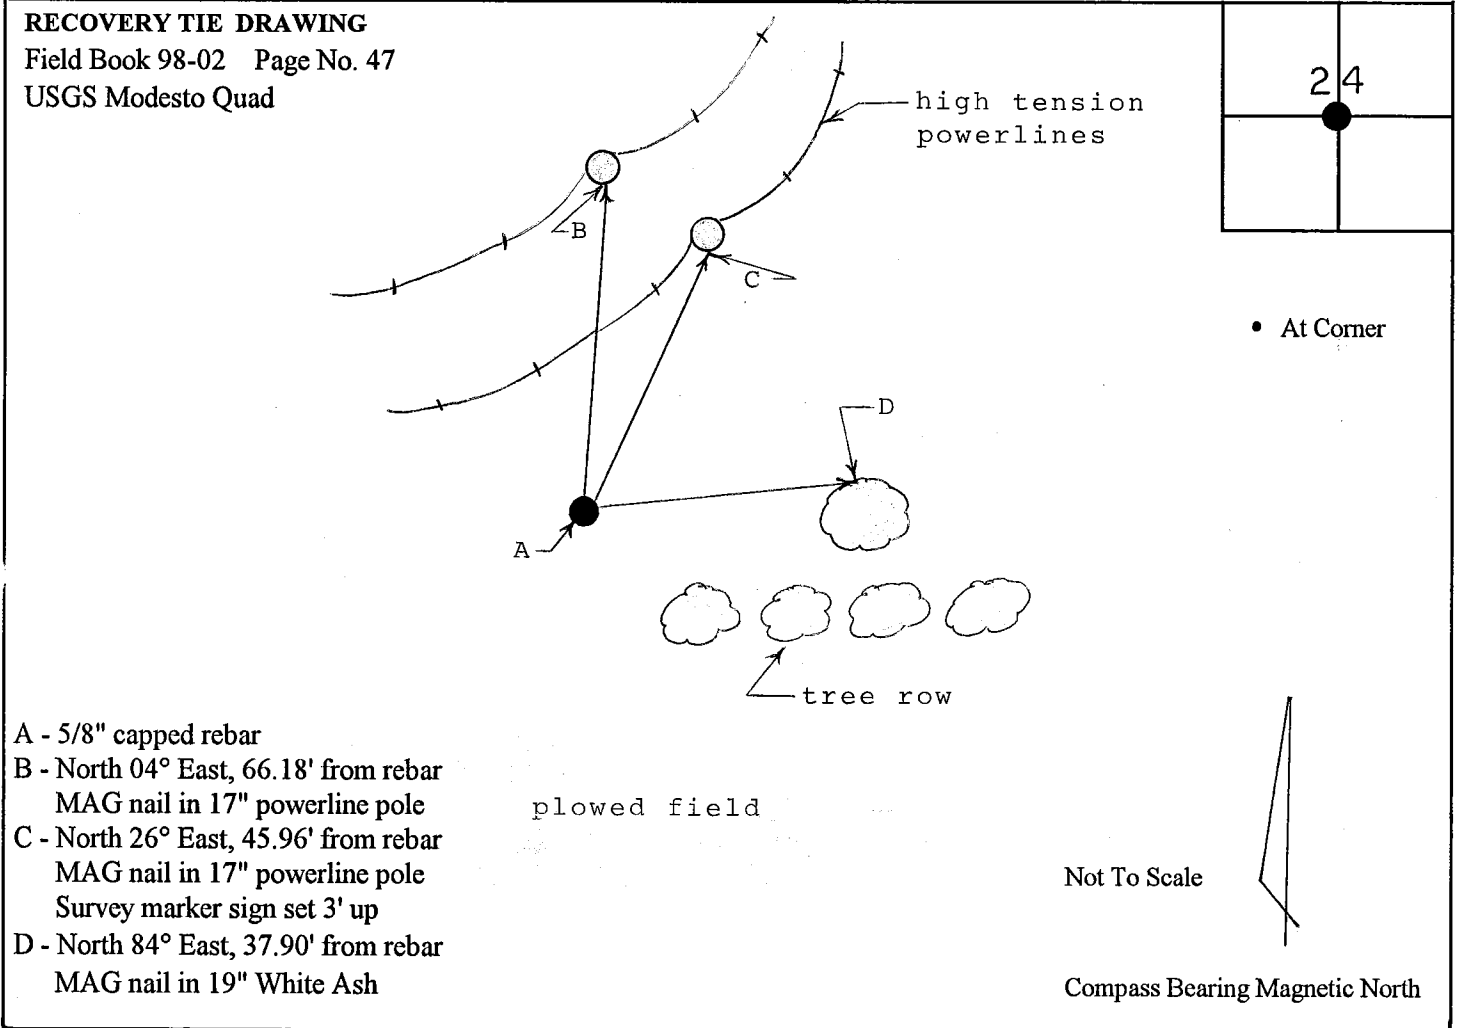

I, Kevin P. Enright, Monroe County Surveyor, hereby certify that this document was prepared under my direction in accordance with the provisions of Section 2-21-1 of the Indiana Code, and the above data is given under my hand and seal this 7th day of December, 1998.

Kevin P. Enright

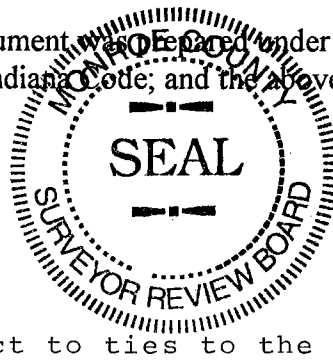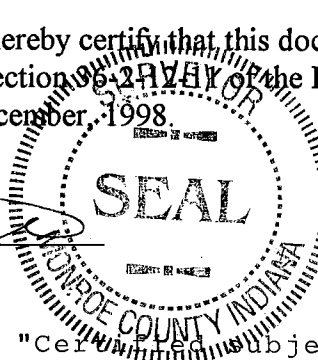

Administered by Surveyor Review Board : "Certificate subject to ties to the West 1/4."
(Reference SRB Minutes 12/17/98.)

There was a discussion regarding the criteria to be used for certification of reestablished corners, degrees of available information and theoretical uncertainty. The importance of corner documentation within the limitations of the Surveyor Office was noted by the Surveyor Review Board.

Friley commented that certification by the Surveyor Review Board is conditional and read the following from the Rules of Procedure (No. 9): *"The approval of section corners are based on the rules of corner location and upon the preponderance of available evidence. These monuments shall represent the official section corner locations, yet may be subject to review based upon new and compelling evidence."* She suggested that comments by the Board, if any, be added to corner tie records as a condition of certification.

Consensus of the Board was that comments by the Surveyor Review Board, added to the "Monument Record", would be beneficial and appropriate as a condition of certification.

The following section corners were certified with comments:

1. South $\frac{1}{4}$ corner of Section 18, Township 10 North, Range 2 West.
Corner ID: Be Bl C-13
"Certified subject to further survey measurements to the West."
2. North $\frac{1}{4}$ corner of Section 3, Township 10 North, Range 2 West.
Corner ID: Be Bl O-01
"Certified subject to further survey measurements to the East."

Surveyor Review Board Minutes, 12/17/98, continued

3. Center of Section 3, Township 10 North, Range 2 West.
Corner ID: Be Bl O-03
"Certified subject to further measurements to the East and South."
4. Center of Section 24, Township 10 North, Range 2 West.
Corner ID: Be Bl W-15
"Certified subject to ties to the West $\frac{1}{4}$."

Perpetuated Corners:

1. South $\frac{1}{4}$ corner of Section 13, Township 8 North, Range 1 West.
Corner ID: Per W-13

ADJOURNMENT

The meeting was adjourned at 6:35 p.m.